WORKING DECKS, *R/V KNORR*

FRAMES=2 FT SPACING
10 FT

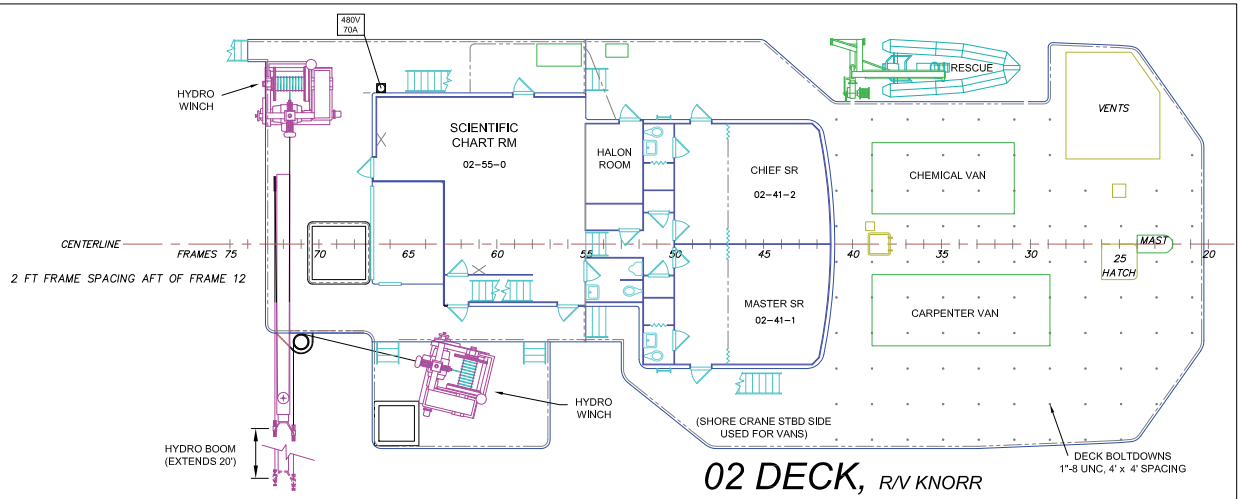

02 DECK, *R/V KNORR*

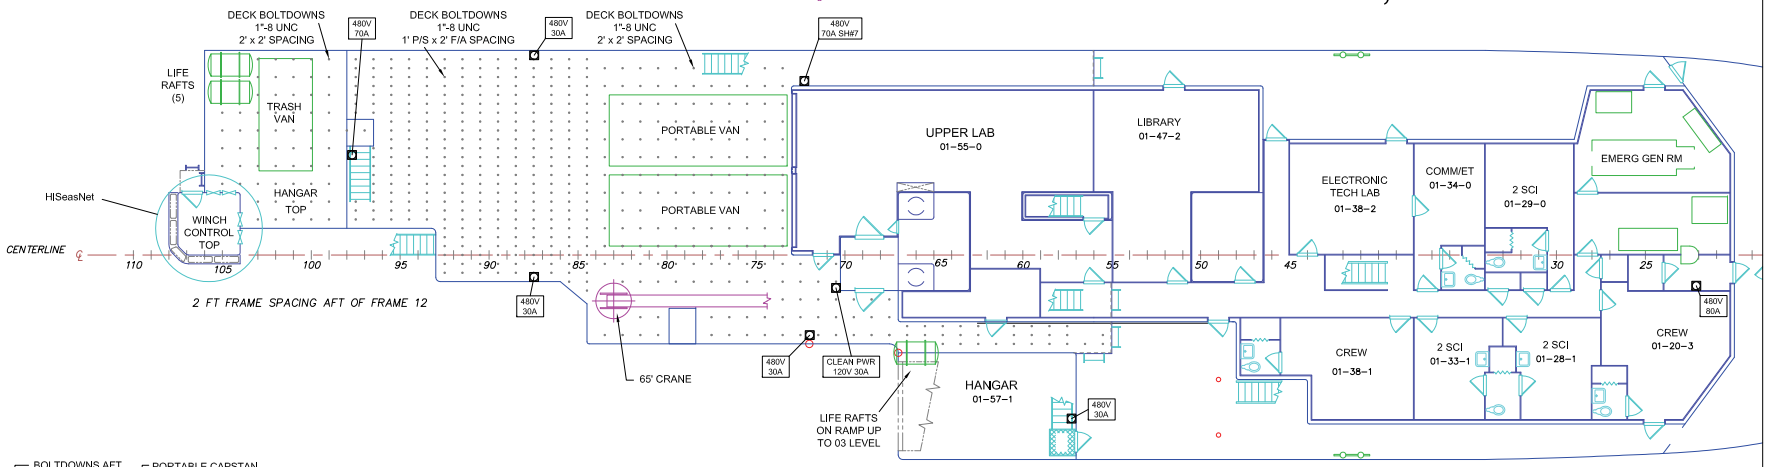

01 DECK, *R/V KNORR*

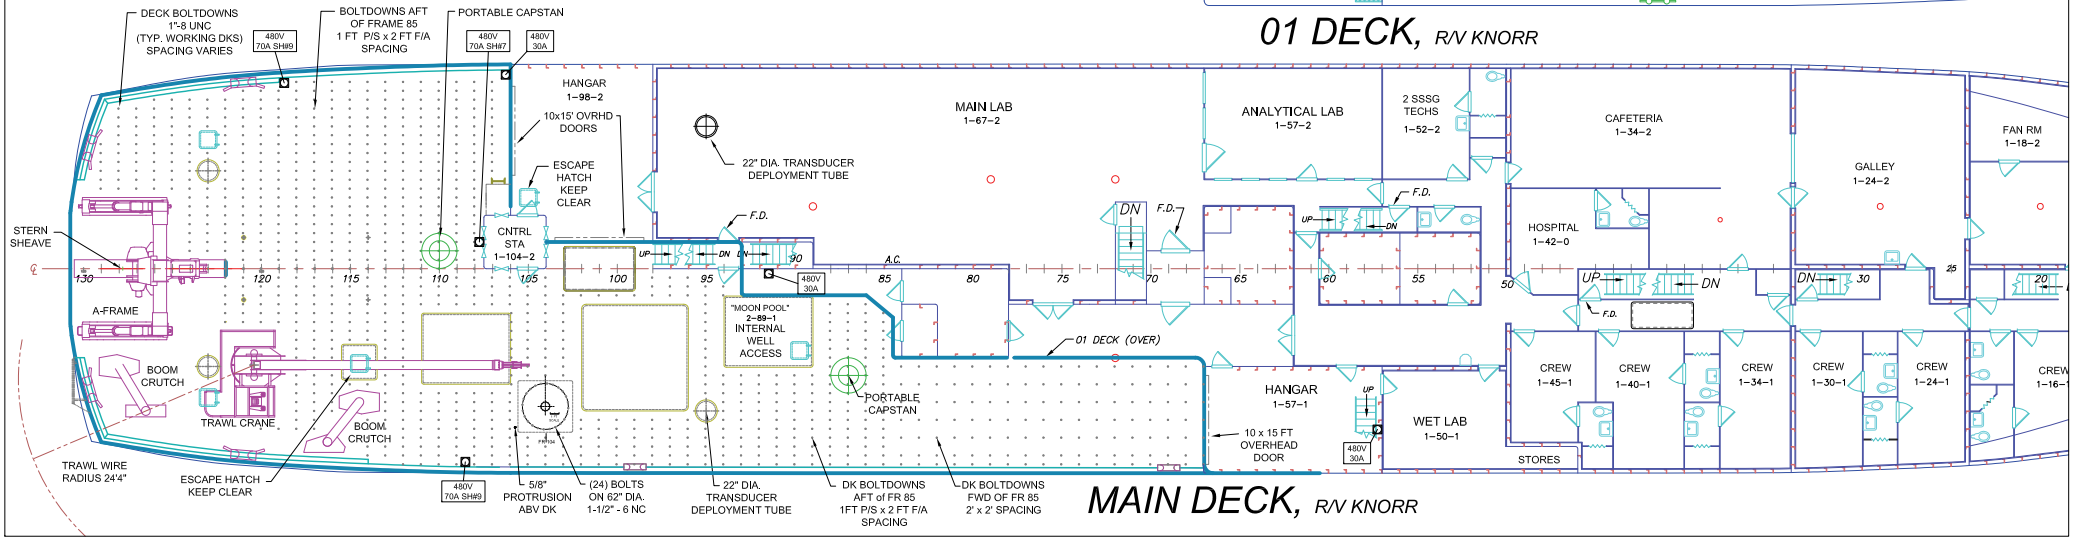

MAIN DECK, *R/V KNORR*